The Development registered under title MID224355 and plots 1, 2, 56 to 62, 65, 69, 72 & 77 to 177 within have been DPA approved.

*The Keeper - 11 July 2024*

Keeper for the Registers of Scotland

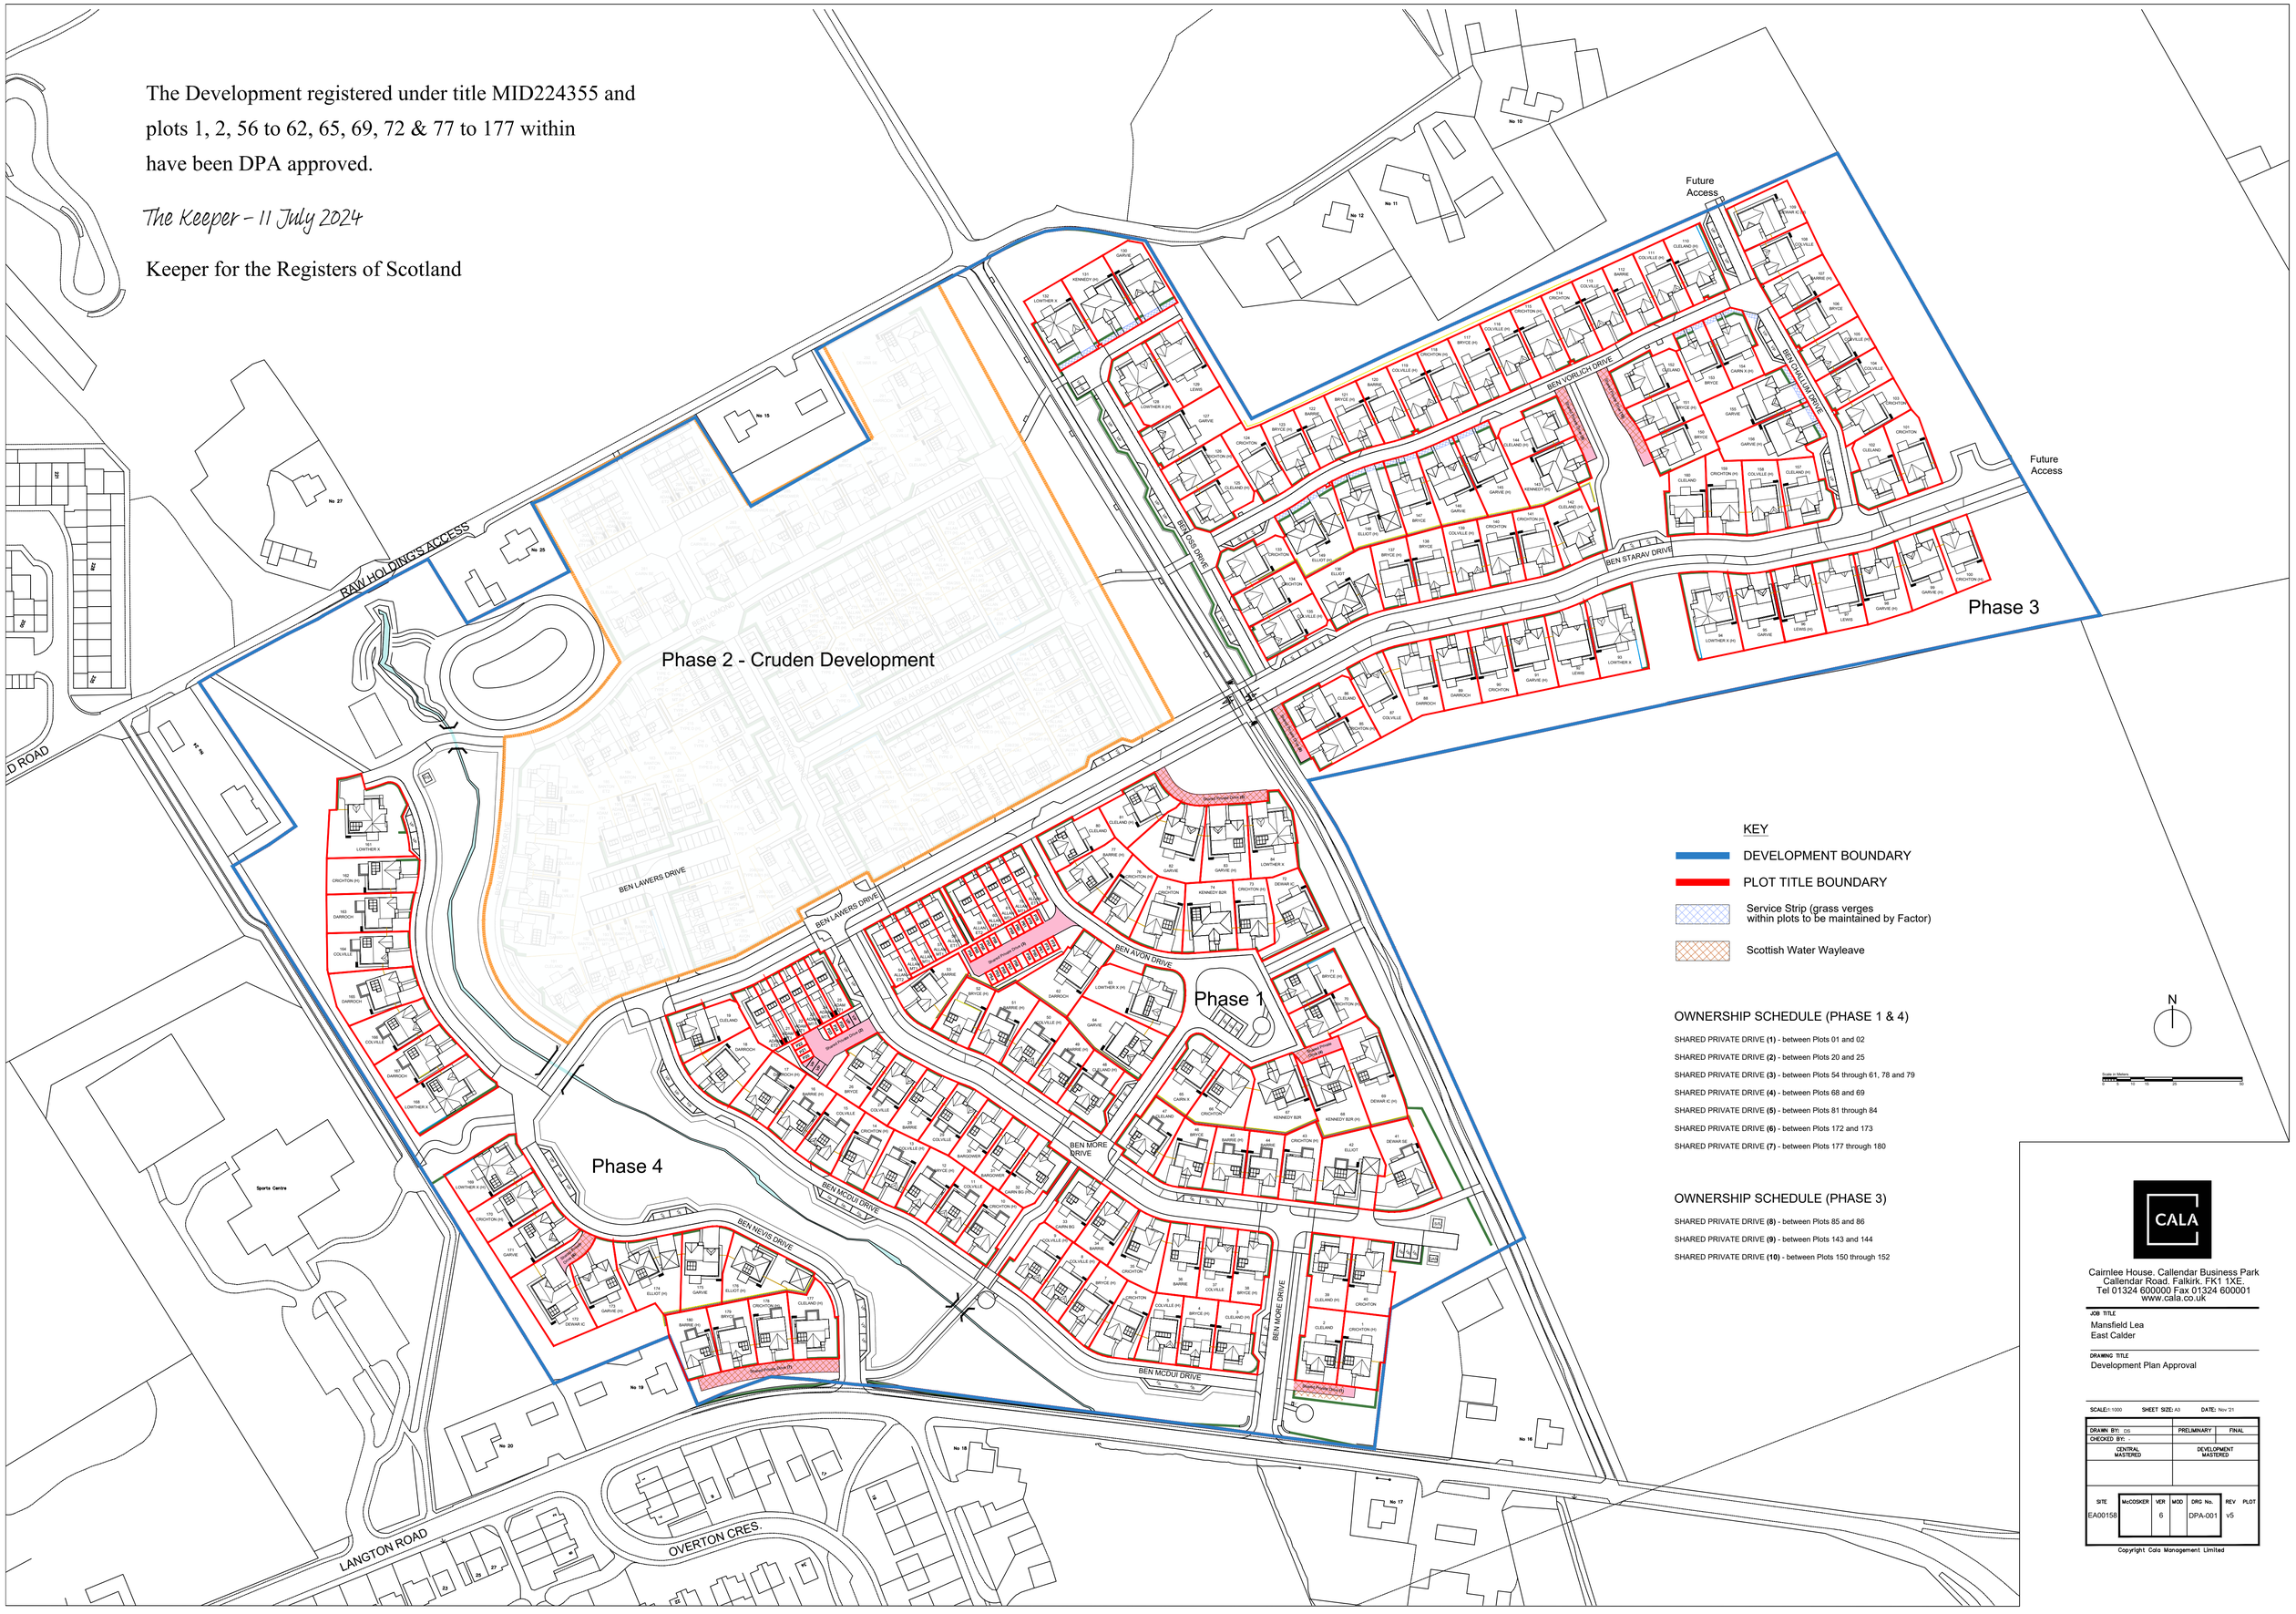


## OWNERSHIP SCHEDULE (PHASE 1 & 4)

SHARED PRIVATE DRIVE **(1)** - between Plots 01 and 02

SHARED PRIVATE DRIVE **(2)** - between Plots 20 and 25

SHARED PRIVATE DRIVE **(3)** - between Plots 54 through 61, 78 and 79

SHARED PRIVATE DRIVE **(4)** - between Plots 68 and 69

SHARED PRIVATE DRIVE **(5)** - between Plots 81 through 84

SHARED PRIVATE DRIVE **(6)** - between Plots 172 and 173

SHARED PRIVATE DRIVE **(7)** - between Plots 177 through 180

## OWNERSHIP SCHEDULE (PHASE 3)

SHARED PRIVATE DRIVE **(8)** - between Plots 85 and 86

SHARED PRIVATE DRIVE **(9)** - between Plots 143 and 144

SHARED PRIVATE DRIVE **(10)** - between Plots 150 through 152


CALA

Cairnlee House. Callendar Business Park
Callendar Road. Falkirk. FK1 1XE.
Tel 01324 600000 Fax 01324 600001
www.cala.co.uk


JOB TITLE
Mansfield Lea
East Calder

DRAWING TITLE
Development Plan Approval

SCALE: 1:1000 SHEET SIZE: A3 DATE: Nov '21

| | | |
|---|---|---|
| DRAWN BY: DS | PRELIMINARY | FINAL |
| CHECKED BY: - | | |
| CENTRAL MASTERED | DEVELOPMENT MASTERED | |

| SITE | McCOSKER | VER | MOD | DRG No. | REV | PLOT |
|---|---|---|---|---|---|---|
| EA00158 | | 6 | | DPA-001 | v5 | |

Copyright Cala Management Limited